ITEM NO.	PARTS	SIZE	QTY.	NOTE
1	Oリング / O-RING	d38x1.2	1	添付品 / ENCLOSED IN THE BOX

SCALE 1 : 1

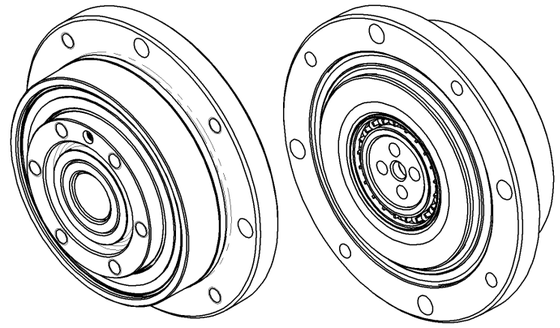

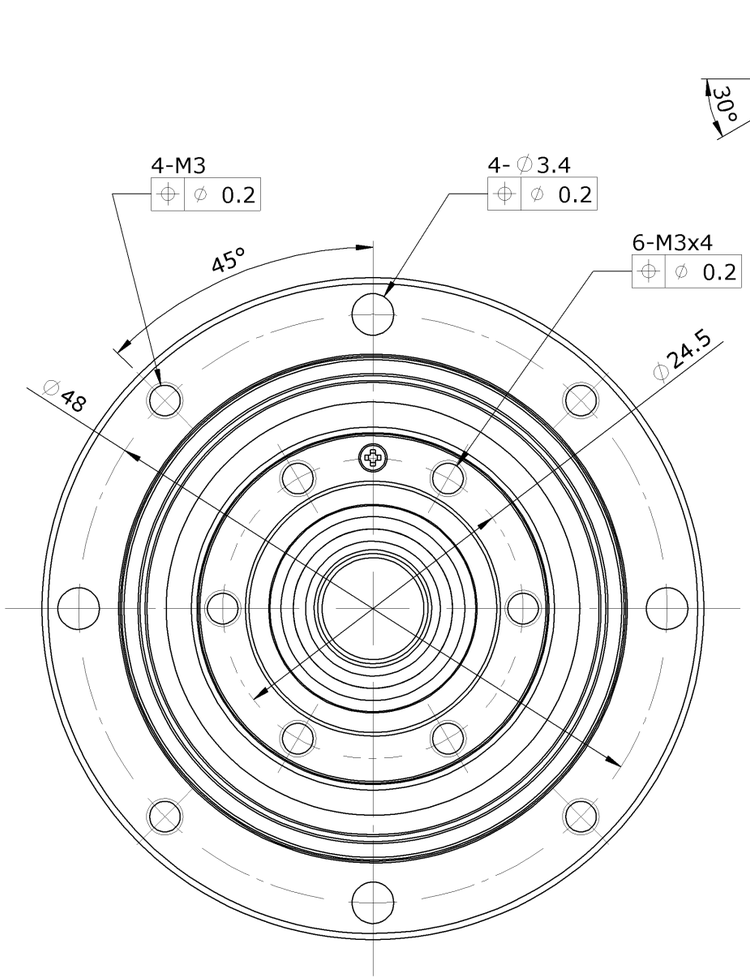

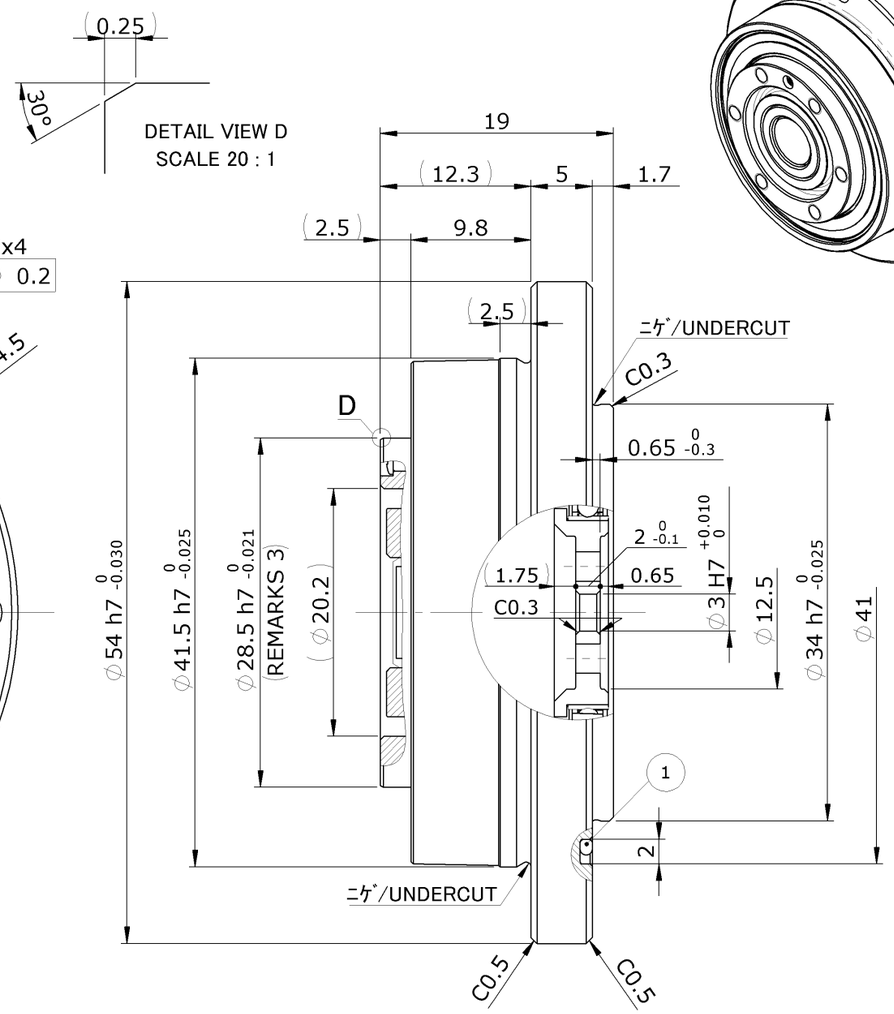

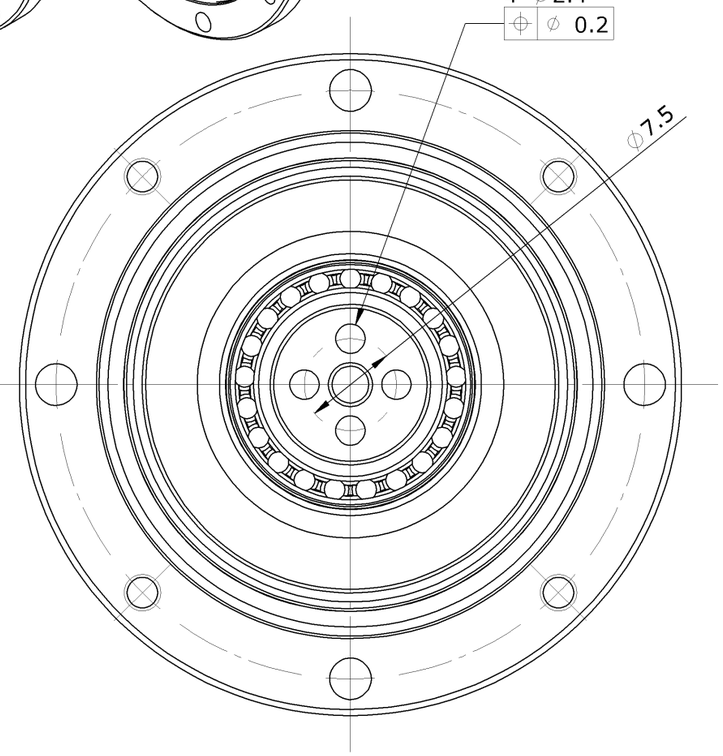

注記 / REMARKS

1	ウェーブジェネレータ / WAVE GENERATOR		リジッドタイプ / RIGID TYPE
2	潤滑 LUBRICATION	減速部 / HarmonicDrive®GEAR	ハーモニックグリース® SK-2 / HarmonicGrease® SK-2
		主軸受部 / MAIN BEARING	マルテンプ HL-D / Multemp HL-D
3	出力回転部外径(低速回転側) / OUTPUT DIAMETER OF ROTATIONAL PART (LOW-SPEED ROTATION SIDE)		

設計、取り扱いについてはカタログを参照してください。
DESIGNING AND/OR HANDLING OF HarmonicDrive®GEARS(HarmonicDrive®ACTUATORS) HAS TO COMPLY WITH TECHNICAL INFORMATION SHOWN IN HarmonicDrive® CATALOG.

REV 訂正	DESCRIPTION 来歴		DESIGN 設計	K.HORIKAWA	2020/06/11
標準	SPEC 仕様	SCALE 尺度 2:1	VRFD 検図	T.HAGIWARA	2020/06/11
			APPD 承認	N.Tanioka	2020/06/11

GENERAL TOLERANCE 機械加工無記号公差	0 ~ 0.5	0.5 ~ 6	6 ~ 30	30 ~ 120	120 ~ 315	315 ~ 1000	1000 ~ 2000
	±0.05	±0.1	±0.2	±0.3	±0.5	±0.8	±1.2

REMARKS : CHAMFER UNSPECIFED SHARP CORNERS 0.25 / ~~ALL UNSPECIFED RADII TO BE 0.5 MAX~~
備考 特記無き角はC0.2以下、すみの丸みはR0.4以下
~~SURFACES MARKED EXCEPT AS NOTED~~ 50S 25S 6.3S
無記号表面アラサ

DWG SIZE A3 | UNIT mm | THIRD ANG

PROPRIETORSHIP This drawing (document) is the PROPERTY of Harmonic Drive Systems,Inc. and shall not be traced, otherwise copied or used for purposes other than agreed upon, nor communicated toany third party without written permission of Harmonic Drive Systems,Inc.
Registered Trademark in Japan.

HARMONIC DRIVE SYSTEMS INC TOKYO JAPAN

TITLE タイトル 納入仕様図／CONFIRMATION DRAWING
ARTICLE 製品名 CSF-8-100-2UH-ULW
DWG No 図番 C005183 —

FF00004371 ◇